MARYBOROUGH CEMETERY

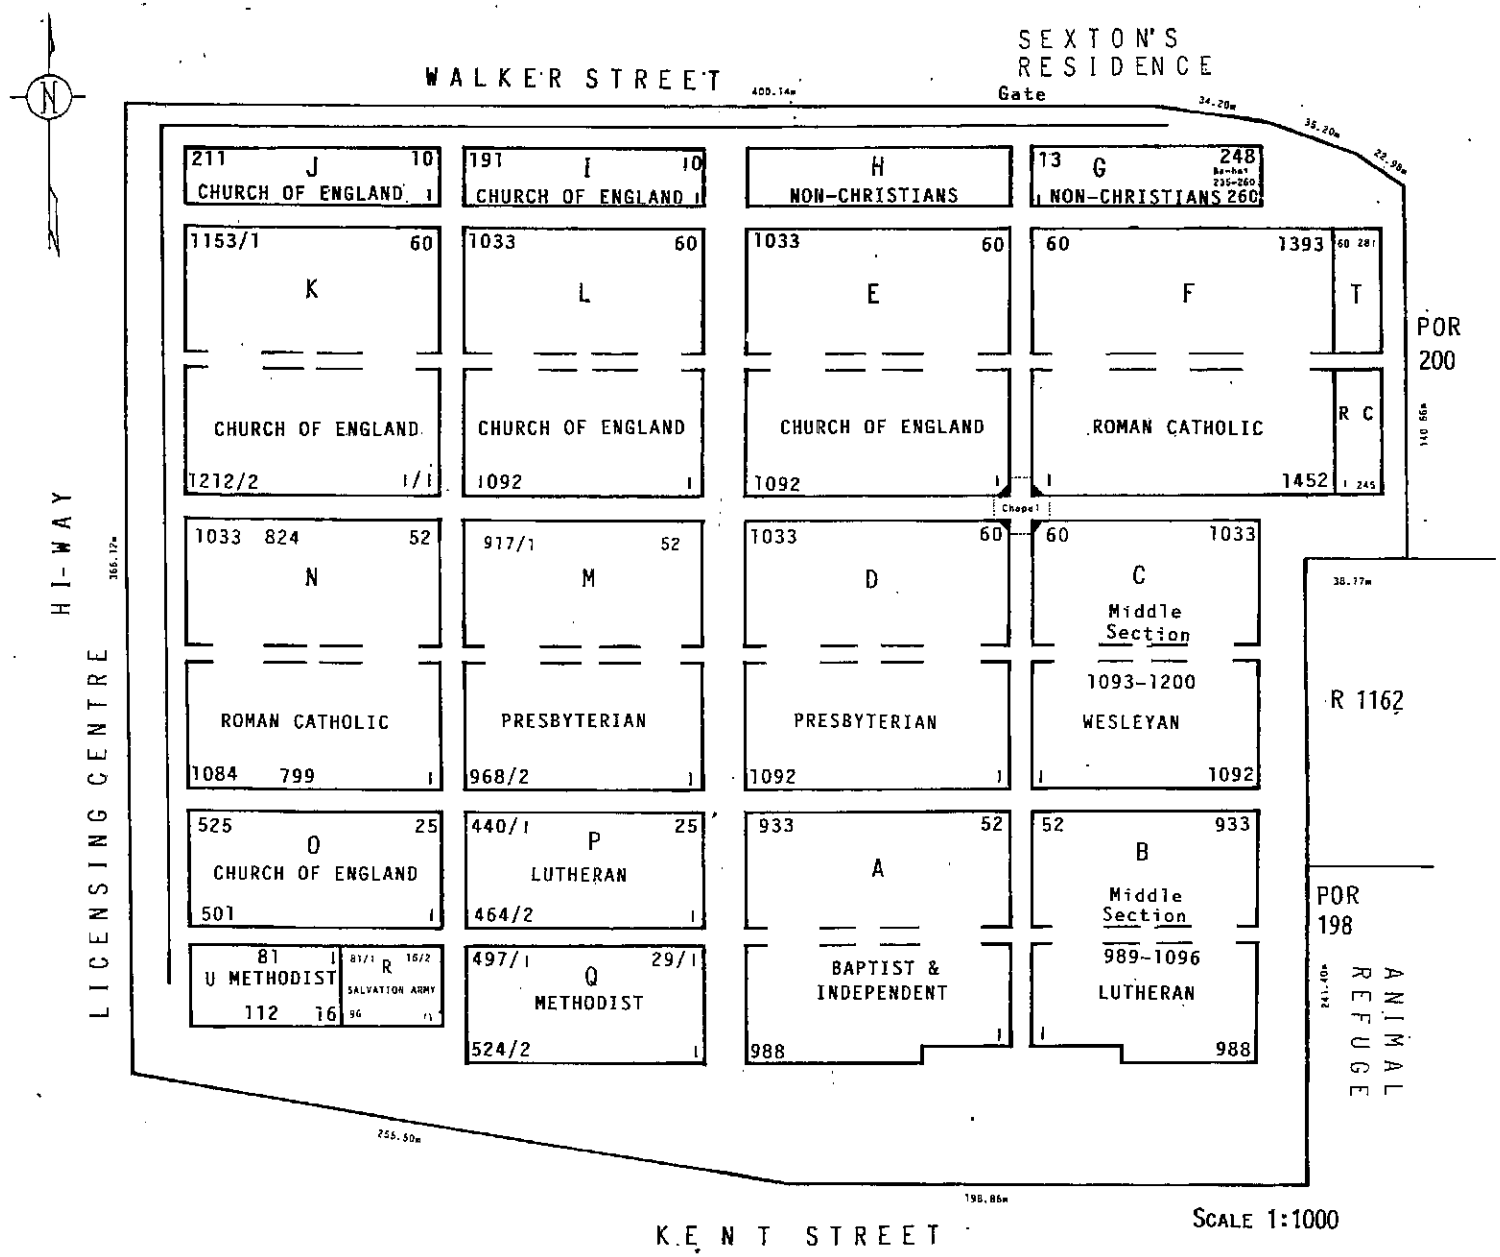

SCALE 1:1000